Fire Plans

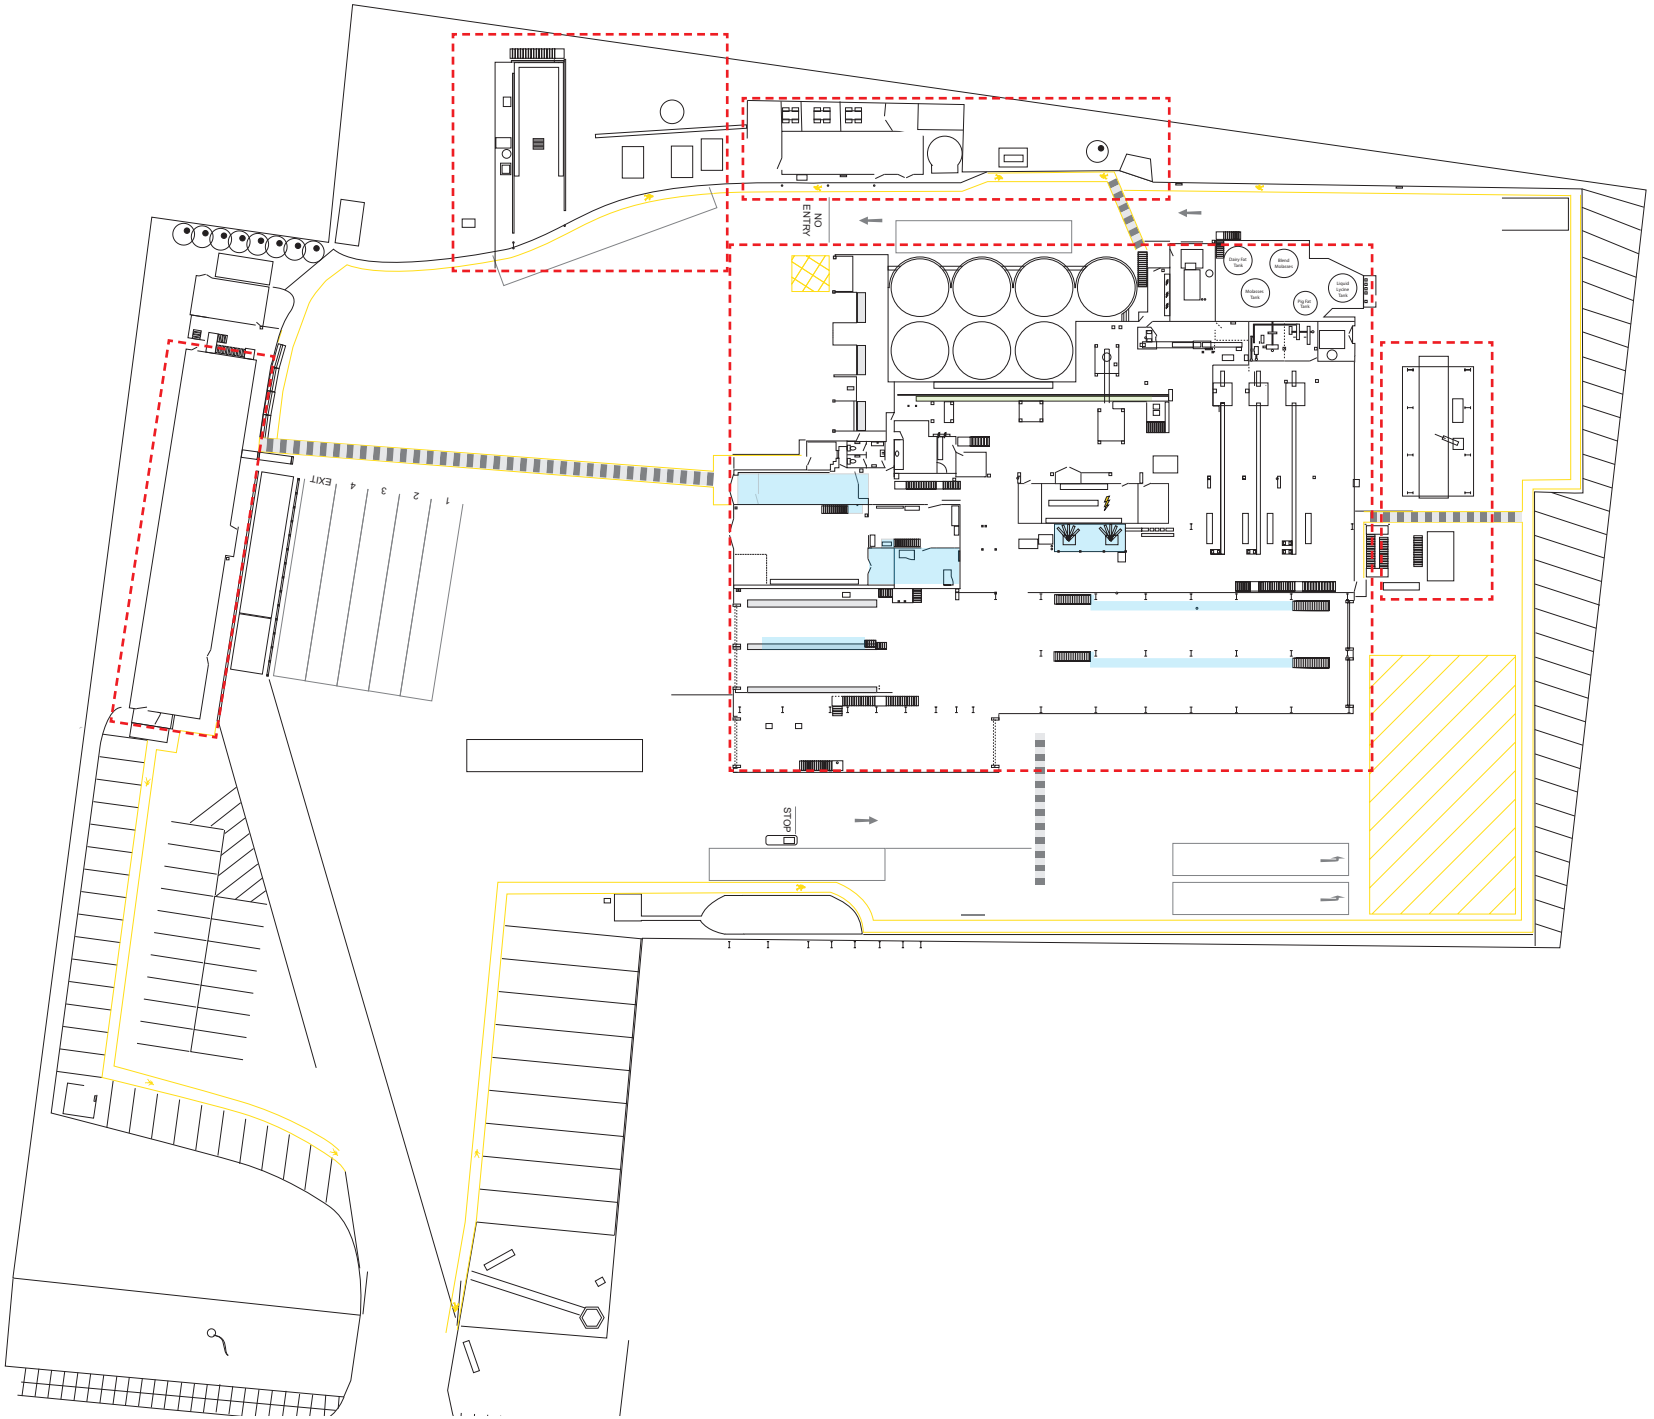

- Site Plan
- Ground Floor
- Cooler Premix
- OM2 & OM3
- N1
- Contracept Bulk Out-Loading
- Raw Mat. Bin Tops Cooler Fan Floor
- The Blends
- Intake Weighbridge & Sampling
- Office Block
- Sub-station
- Lorry wash

PLAN NAME & VERSION NUMBER
Mill Site Plan
(4) March 2020

- WATER Extinguisher
- DRY POWDER Extinguisher
- CO_2 Carbon Dioxide Extinguisher
- FOAM Extinguisher
- FIRE BLANKET
- HOSE REEL
- H HEAT DETECTOR
- SOUNDER
- CALL POINT

Return to START

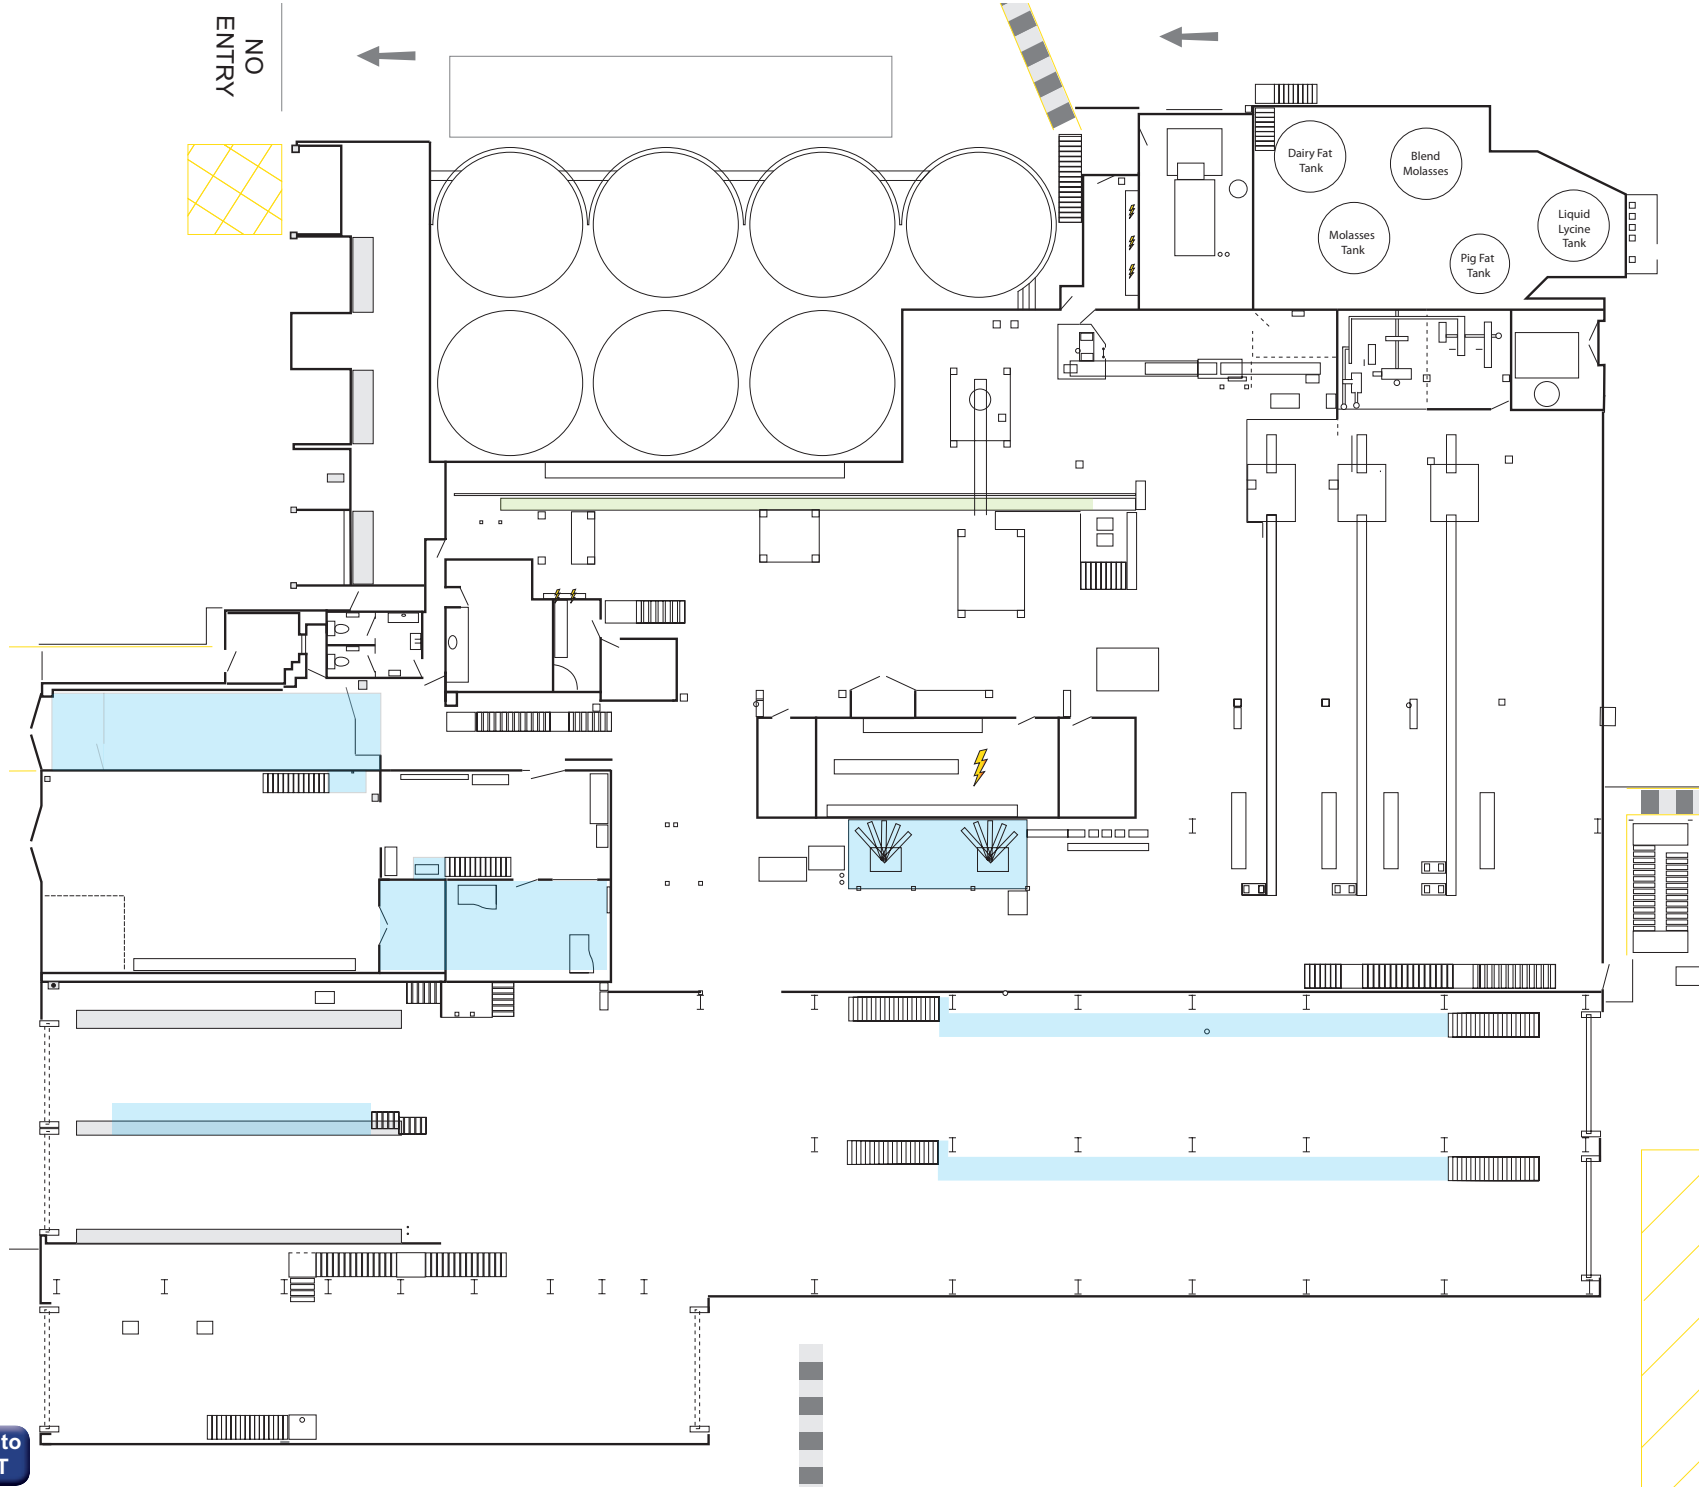

Fire Plans

- Site Plan
- Ground Floor
- Cooler Premix
- OM2 & OM3
- N1
- Contracept Bulk Out-Loading
- Raw Mat. Bin Tops Cooler Fan Floor
- The Blends
- Intake Weighbridge & Sampling
- Office Block
- Sub-station
- Lorry wash

PLAN NAME & VERSION NUMBER
Mill Site Plan
(4) March 2020

- WATER Extinguisher
- DRY POWDER Extinguisher
- CO_2 Carbon Dioxide Extinguisher
- FOAM Extinguisher
- FIRE BLANKET
- HOSE REEL
- H HEAT DETECTOR
- SOUNDER
- CALL POINT

Return to START

Fire Plans

- Site Plan
- Ground Floor
- Cooler Premix
- OM2 & OM3
- N1
- Contracept Bulk Out-Loading
- Raw Mat. Bin Tops Cooler Fan Floor
- The Blends
- Intake Weighbridge & Sampling
- Office Block
- Sub-station
- Lorry wash

PLAN NAME & VERSION NUMBER
Mill Site Plan
(4) March 2020

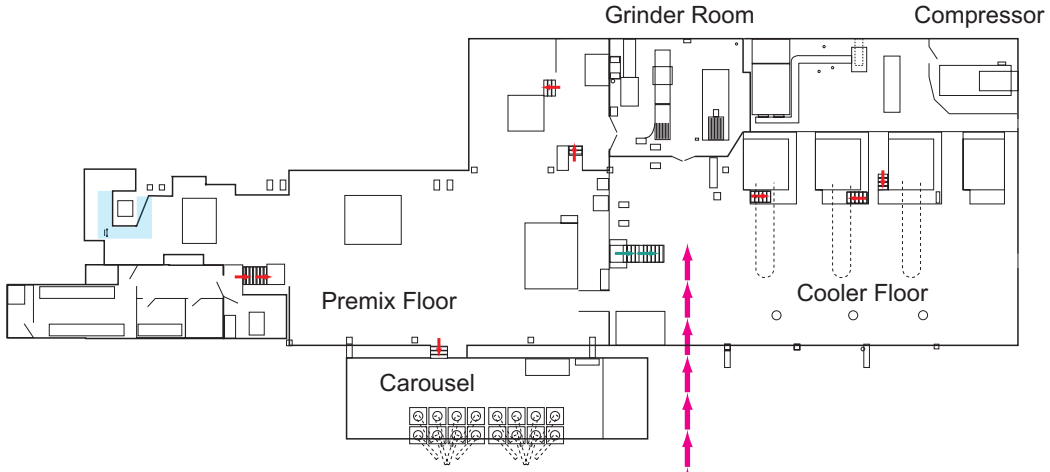

- WATER Extinguisher
- DRY POWDER Extinguisher
- CO_2 Carbon Dioxide Extinguisher
- FOAM Extinguisher
- FIRE BLANKET
- HOSE REEL
- H HEAT DETECTOR
- SOUNDER
- CALL POINT

Return to START

Fire Plans

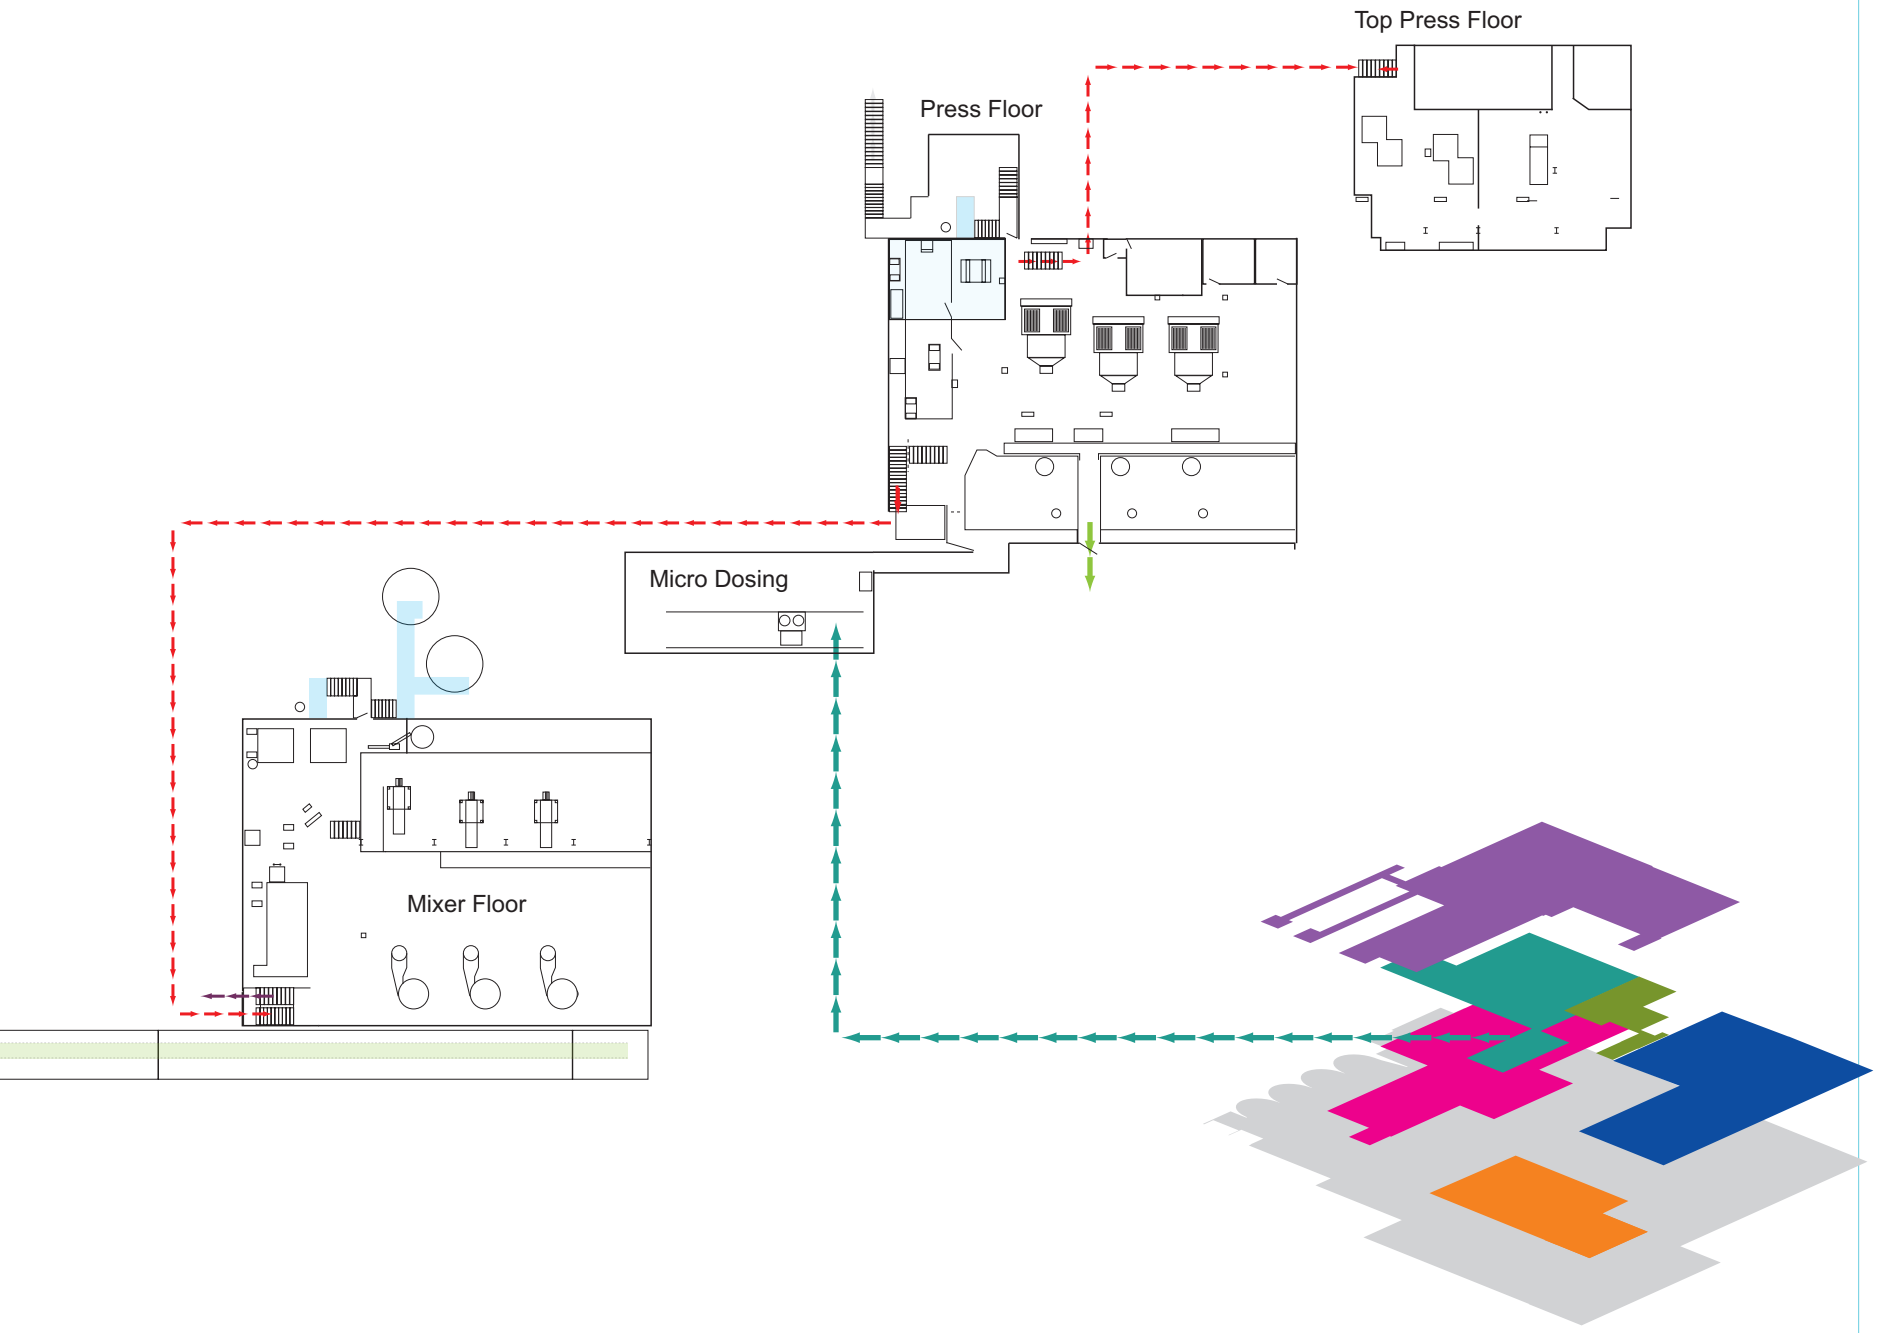

- Site Plan
- Ground Floor
- Cooler Premix
- OM2 & OM3
- N1
- Contracept Bulk Out-Loading
- Raw Mat. Bin Tops Cooler Fan Floor
- The Blends
- Intake Weighbridge & Sampling
- Office Block
- Sub-station
- Lorry wash

PLAN NAME & VERSION NUMBER
Mill Site Plan
(4) March 2020

- WATER Extinguisher
- DRY POWDER Extinguisher
- CO_2 Carbon Dioxide Extinguisher
- FOAM Extinguisher
- FIRE BLANKET
- HOSE REEL
- H HEAT DETECTOR
- SOUNDER
- CALL POINT

Return to START

Fire Plans

- Site Plan
- Ground Floor
- Cooler Premix
- OM2 & OM3
- N1
- Contracept Bulk Out-Loading
- Raw Mat. Bin Tops Cooler Fan Floor
- The Blends
- Intake Weighbridge & Sampling
- Office Block
- Sub-station
- Lorry wash

PLAN NAME & VERSION NUMBER
Mill Site Plan
(4) March 2020

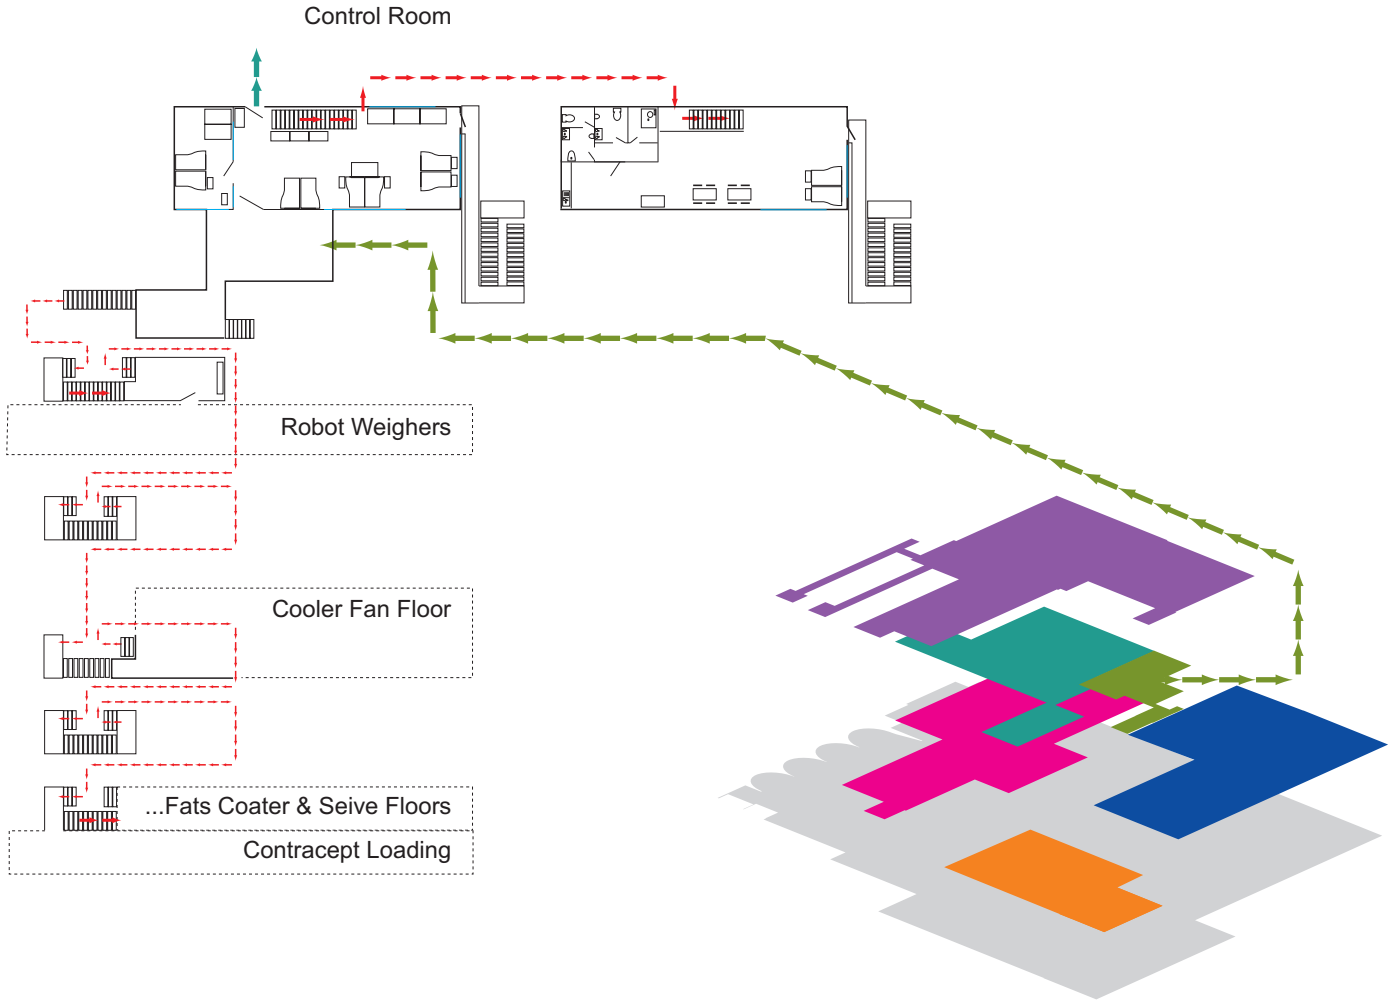

- WATER Extinguisher
- DRY POWDER Extinguisher
- CO_2 Carbon Dioxide Extinguisher
- FOAM Extinguisher
- FIRE BLANKET
- HOSE REEL
- H HEAT DETECTOR
- SOUNDER
- CALL POINT

Return to START

Fire Plans

- Site Plan
- Ground Floor
- Cooler Premix
- OM2 & OM3
- N1
- Contracept Bulk Out-Loading
- Raw Mat. Bin Tops Cooler Fan Floor
- The Blends
- Intake Weighbridge & Sampling
- Office Block
- Sub-station
- Lorry wash

PLAN NAME & VERSION NUMBER
Mill Site Plan
(4) March 2020

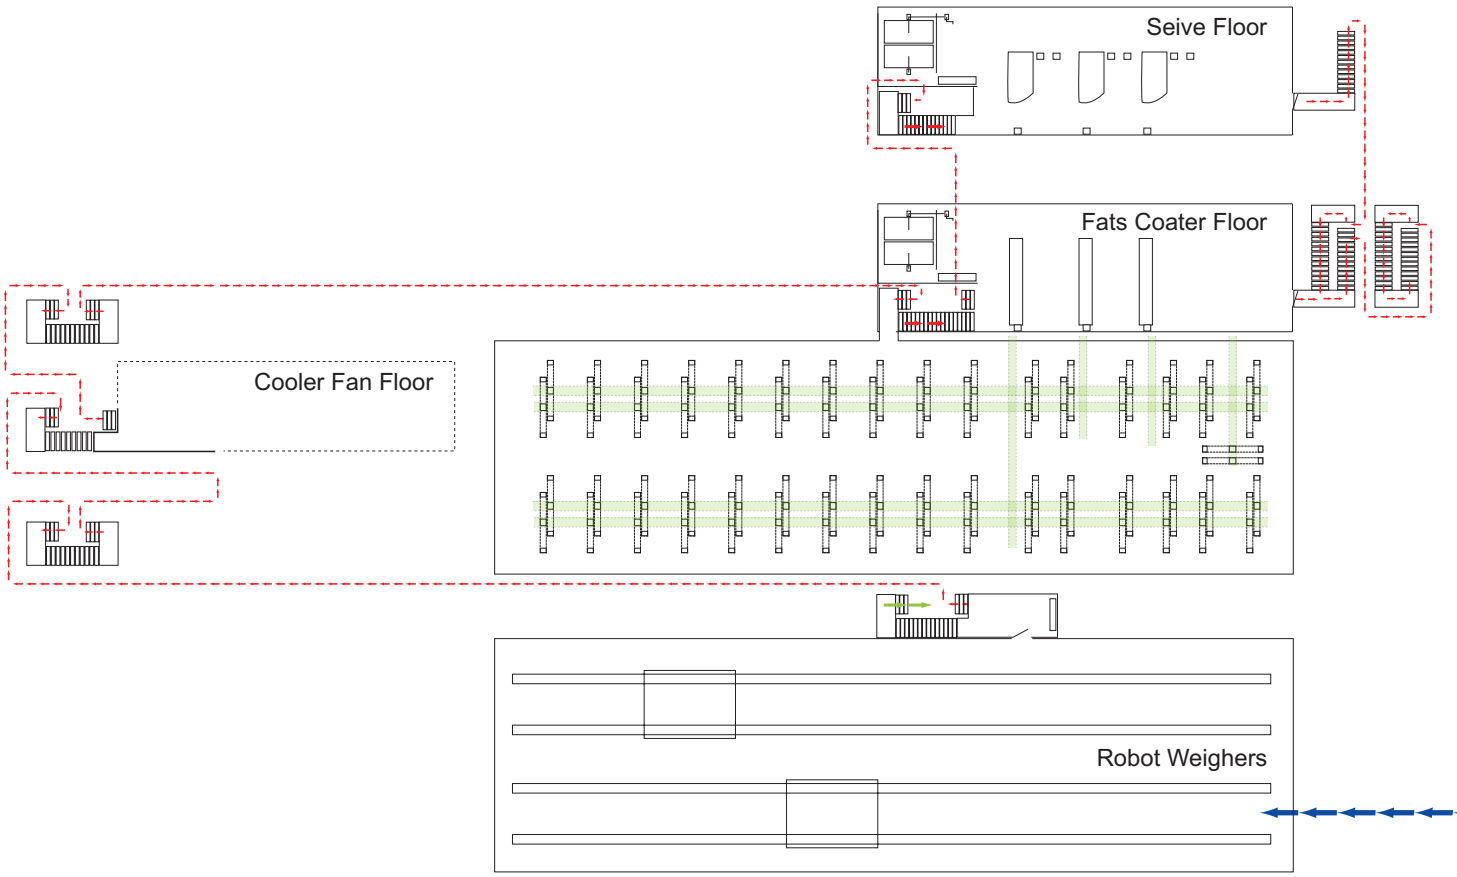

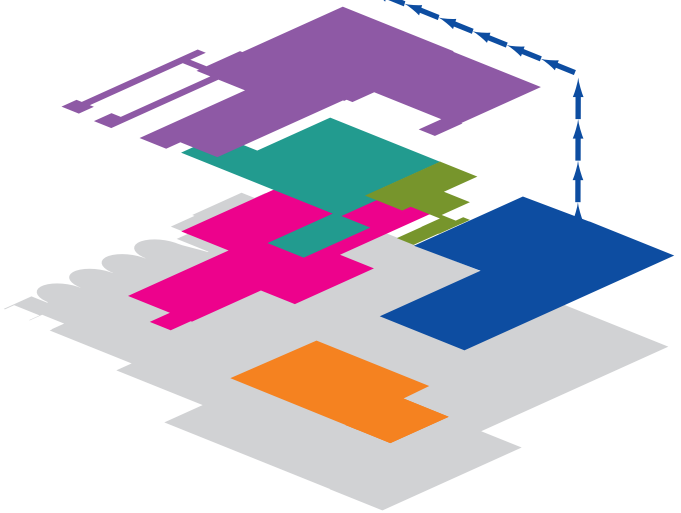

- WATER Extinguisher
- DRY POWDER Extinguisher
- CO_2 Carbon Dioxide Extinguisher
- FOAM Extinguisher
- FIRE BLANKET
- HOSE REEL
- H HEAT DETECTOR
- SOUNDER
- CALL POINT

Return to START

Fire Plans

- Site Plan
- Ground Floor
- Cooler Premix
- OM2 & OM3
- N1
- Contracept Bulk Out-Loading
- Raw Mat. Bin Tops Cooler Fan Floor
- The Blends
- Intake Weighbridge & Sampling
- Office Block
- Sub-station
- Lorry wash

PLAN NAME & VERSION NUMBER
Mill Site Plan
(4) March 2020

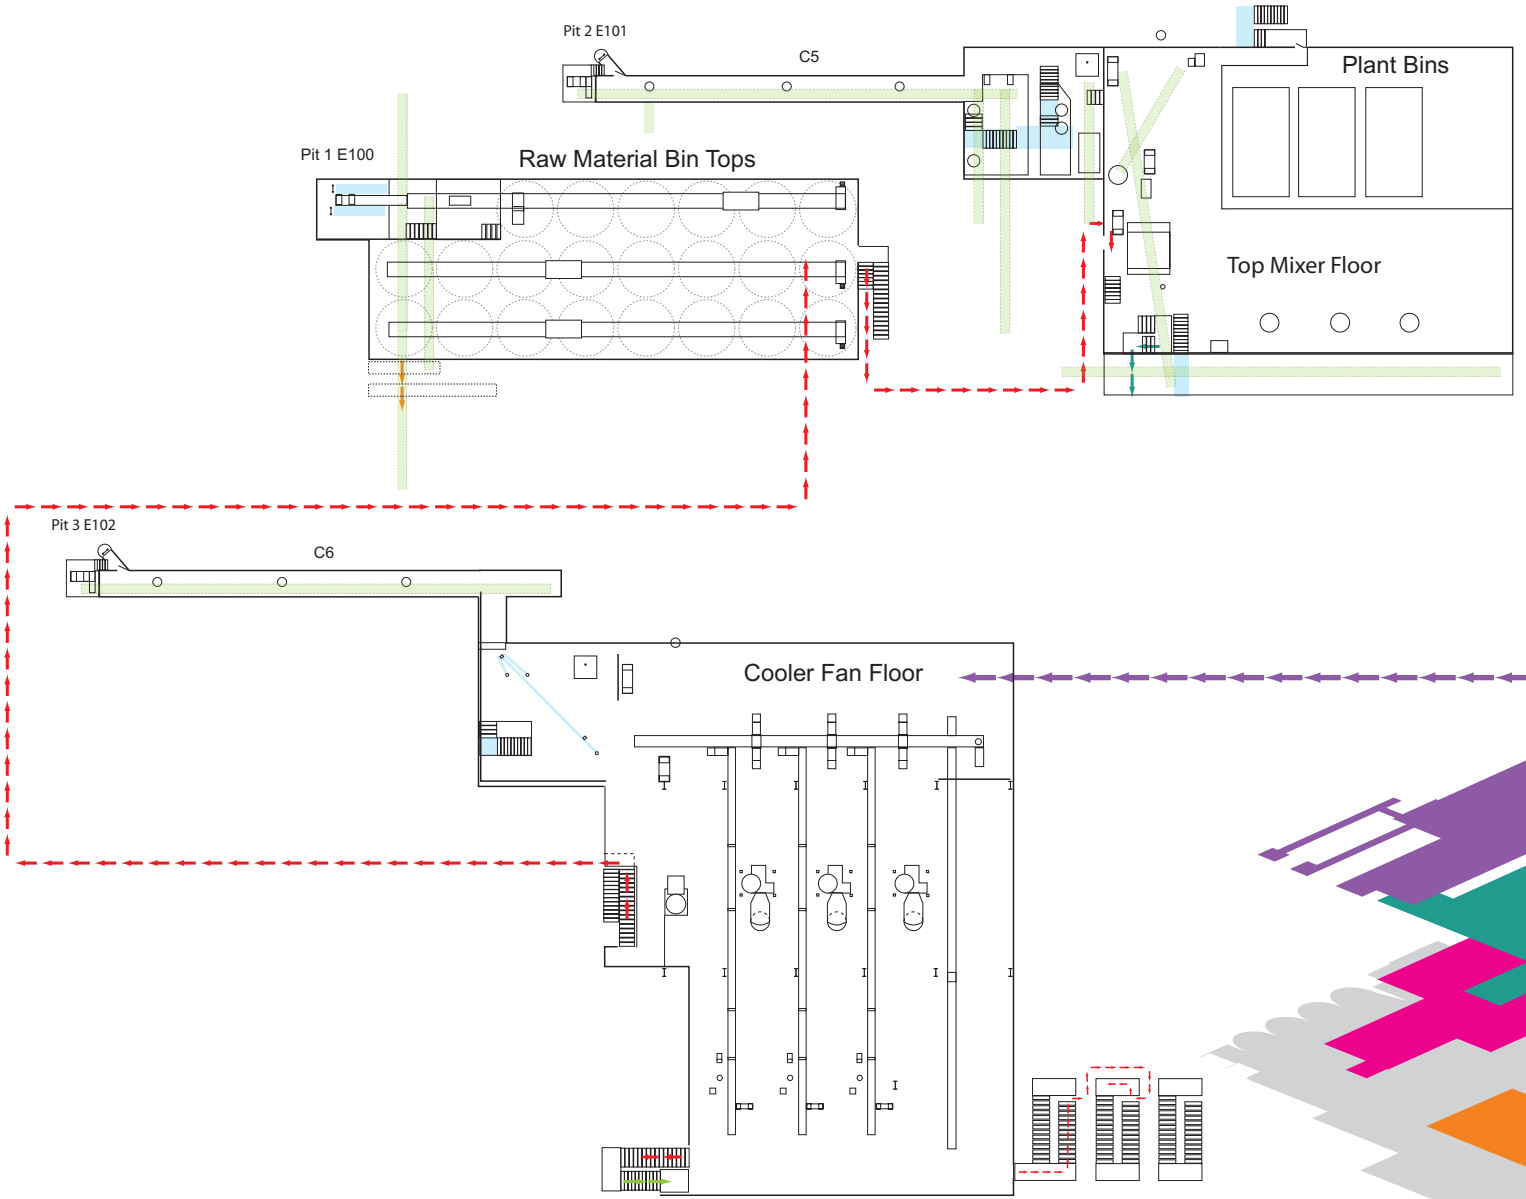

- WATER Extinguisher
- DRY POWDER Extinguisher
- CO_2 Carbon Dioxide Extinguisher
- FOAM Extinguisher
- FIRE BLANKET
- HOSE REEL
- H HEAT DETECTOR
- SOUNDER
- CALL POINT

Return to START

Fire Plans

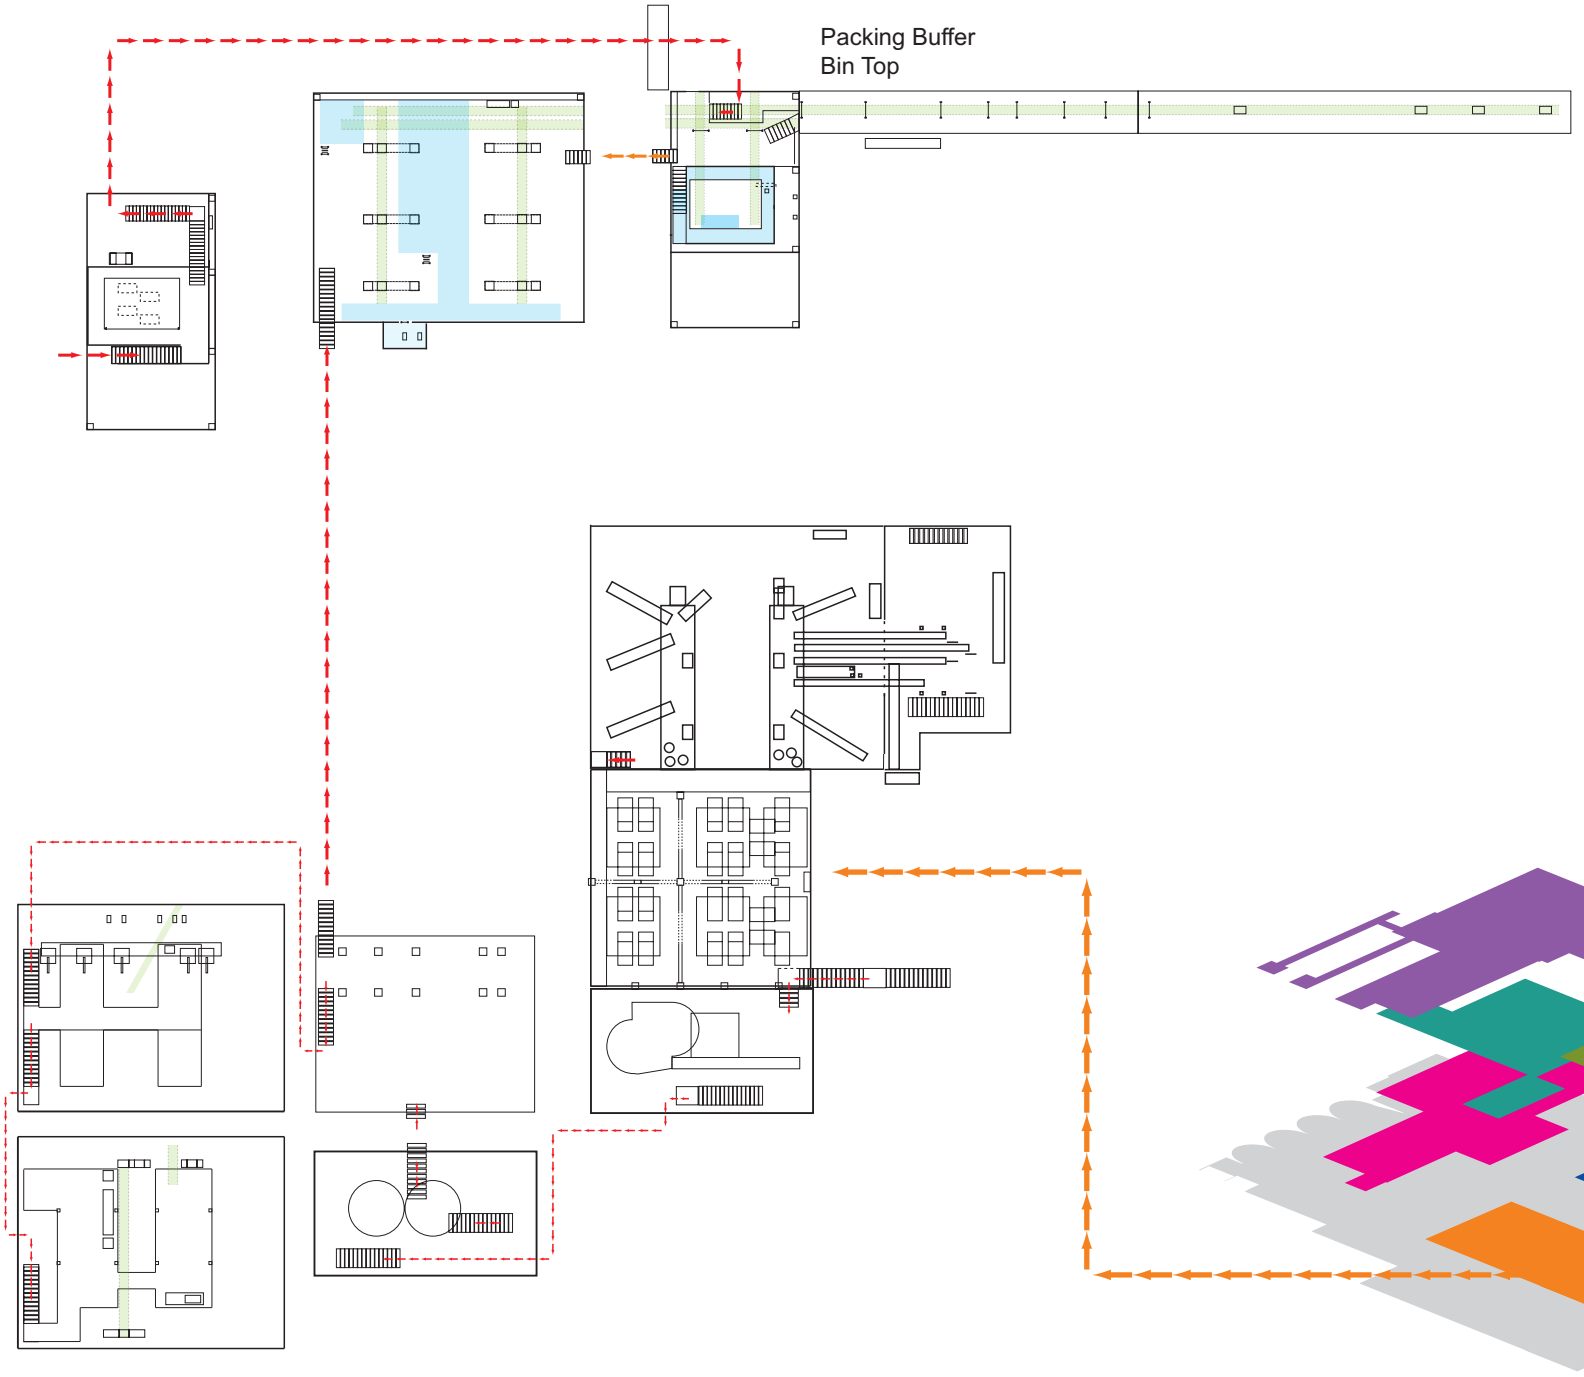

Site Plan
Ground Floor
Cooler Premix
OM2 & OM3
N1
Contracept Bulk Out-Loading
Raw Mat. Bin Tops Cooler Fan Floor
The Blends
Intake Weighbridge & Sampling
Office Block
Sub-station
Lorry wash

PLAN NAME & VERSION NUMBER
Mill Site Plan
(4) March 2020

- WATER Extinguisher
- DRY POWDER Extinguisher
- CO_2 Carbon Dioxide Extinguisher
- FOAM Extinguisher
- FIRE BLANKET
- HOSE REEL
- H HEAT DETECTOR
- SOUNDER
- CALL POINT

Return to START

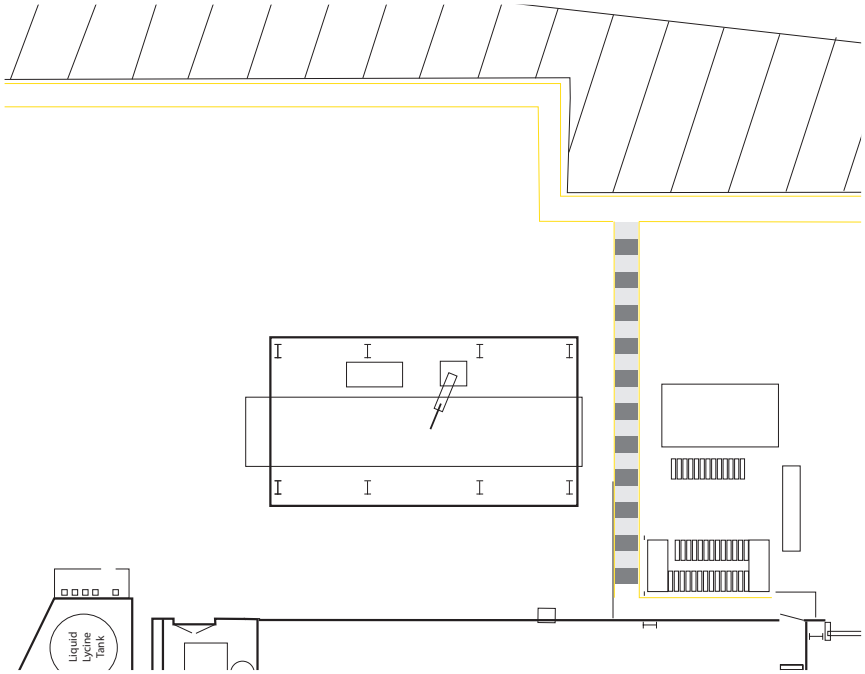

Fire Plans

- Site Plan
- Ground Floor
- Cooler Premix
- OM2 & OM3
- N1
- Contracept Bulk Out-Loading
- Raw Mat. Bin Tops Cooler Fan Floor
- The Blends
- Intake Weighbridge & Sampling
- Office Block
- Sub-station
- Lorry wash

PLAN NAME & VERSION NUMBER
Mill Site Plan
(4) March 2020

- WATER Extinguisher
- DRY POWDER Extinguisher
- CO_2 Carbon Dioxide Extinguisher
- FOAM Extinguisher
- FIRE BLANKET
- HOSE REEL
- H HEAT DETECTOR
- SOUNDER
- CALL POINT

Return to START

Fire Plans

Site Plan
Ground Floor
Cooler Premix
OM2 & OM3
N1
Contracept Bulk Out-Loading
Raw Mat. Bin Tops Cooler Fan Floor
The Blends
Intake Weighbridge & Sampling
Office Block
Sub-station
Lorry wash

PLAN NAME & VERSION NUMBER
Mill Site Plan
(4) March 2020

Office Block

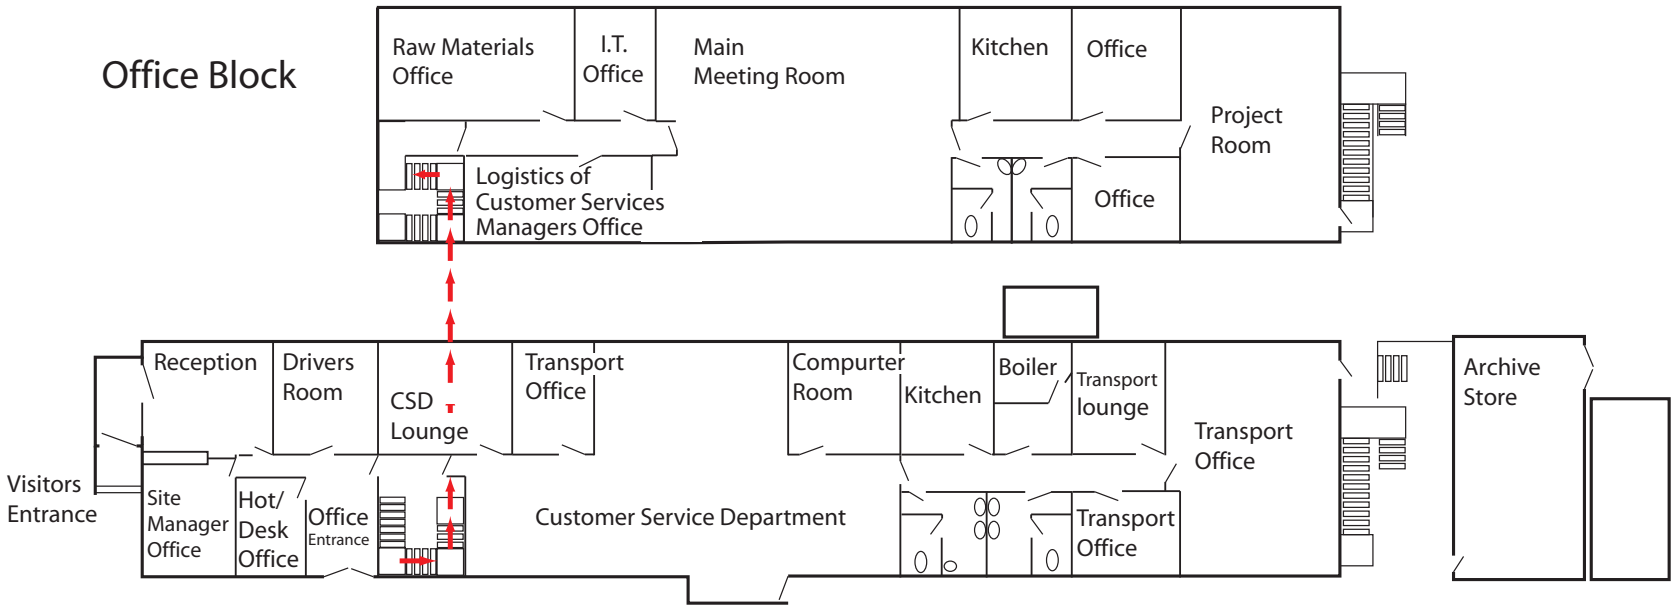

- WATER Extinguisher
- DRY POWDER Extinguisher
- CO_2 Carbon Dioxide Extinguisher
- FOAM Extinguisher
- FIRE BLANKET
- HOSE REEL
- H HEAT DETECTOR
- SOUNDER
- CALL POINT

Return to START

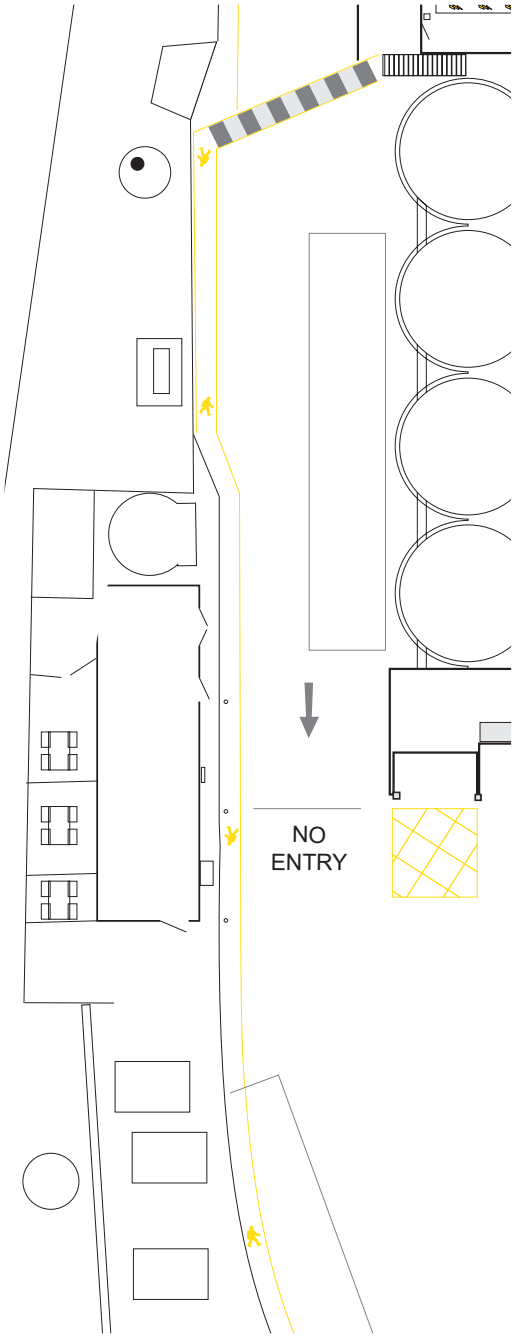

Fire Plans

- Site Plan
- Ground Floor
- Cooler Premix
- OM2 & OM3
- N1
- Contracept Bulk Out-Loading
- Raw Mat. Bin Tops Cooler Fan Floor
- The Blends
- Intake Weighbridge & Sampling
- Office Block
- Sub-station
- Lorry wash

PLAN NAME & VERSION NUMBER
Mill Site Plan
(4) March 2020

- WATER Extinguisher
- DRY POWDER Extinguisher
- CO_2 Carbon Dioxide Extinguisher
- FOAM Extinguisher
- FIRE BLANKET
- HOSE REEL
- H HEAT DETECTOR
- SOUNDER
- CALL POINT

Return to START

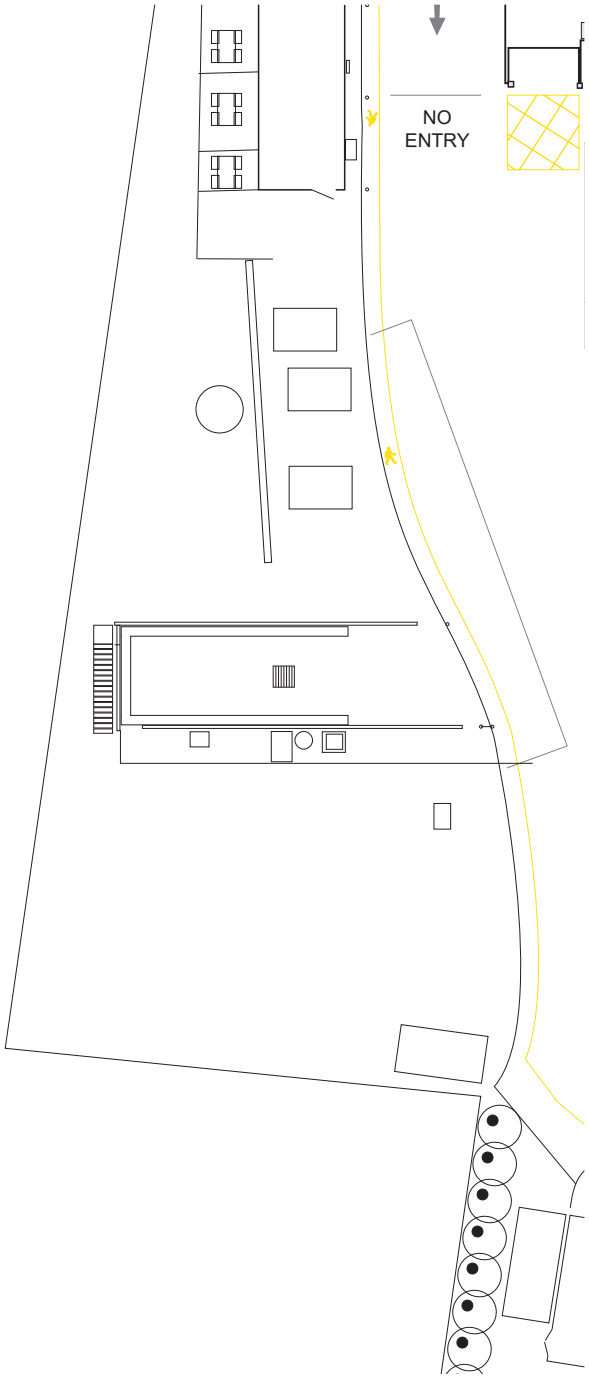

Fire Plans

- Site Plan
- Ground Floor
- Cooler Premix
- OM2 & OM3
- N1
- Contracept Bulk Out-Loading
- Raw Mat. Bin Tops Cooler Fan Floor
- The Blends
- Intake Weighbridge & Sampling
- Office Block
- Sub-station
- Lorry wash

PLAN NAME & VERSION NUMBER
Mill Site Plan
(4) March 2020

- WATER Extinguisher
- DRY POWDER Extinguisher
- CO_2 Carbon Dioxide Extinguisher
- FOAM Extinguisher
- FIRE BLANKET
- HOSE REEL
- H HEAT DETECTOR
- SOUNDER
- CALL POINT

Return to START